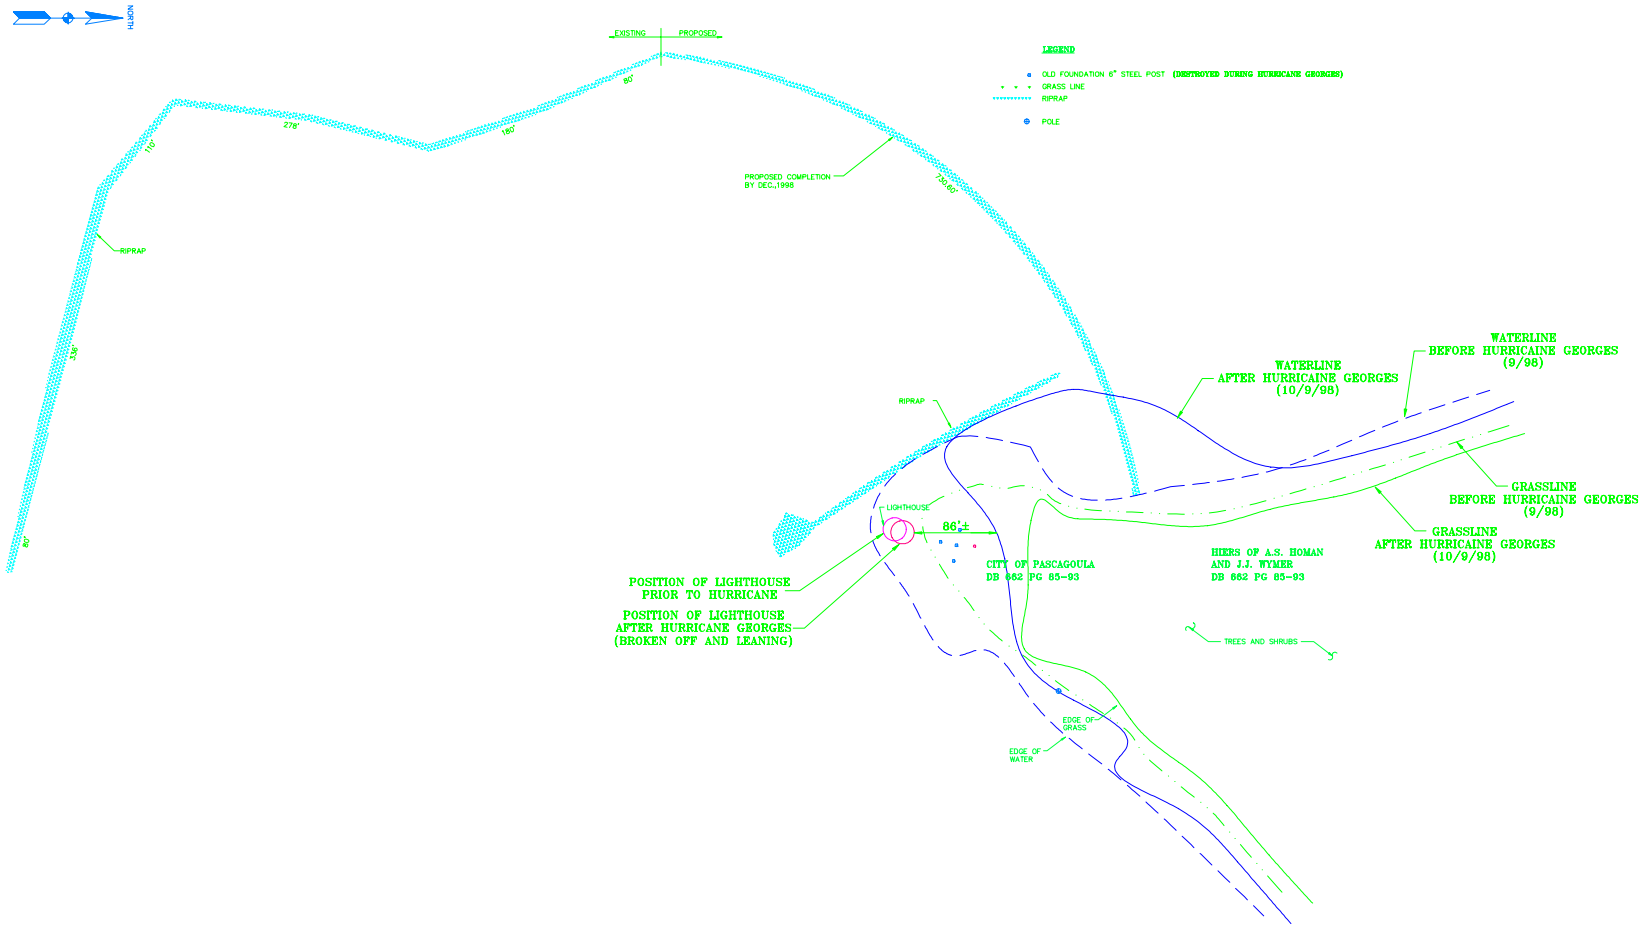

COMPTON ENGINEERING, P.A.
CONSULTING ENGINEERS
1706 Convent Avenue
Pascagoula, Mississippi 39567
Phone: (601) 762-3970
Fax: (601) 769-9079 BBS: (601) 762-0602

CITY OF PASCAGOULA
ROUND ISLAND LIGHTHOUSE - PHASE II

TOPOGRAPHICAL SURVEY

SCALE:	1"=60'
DWG NO.:	0-592
JOB NO.:	7598
DATE:	10/13/98
DSGN:	A.E. MASTERS
DWG. BY:	R. HARTMAN
CHK. BY:	A.E. MASTERS
APV'D:	A.E. MASTERS

SURVEY REVISIONS
REVISED TO REFLECT
PRELIMINARY
PLANS, RECEIVED
FROM ENGINEER
ON 10/13/98